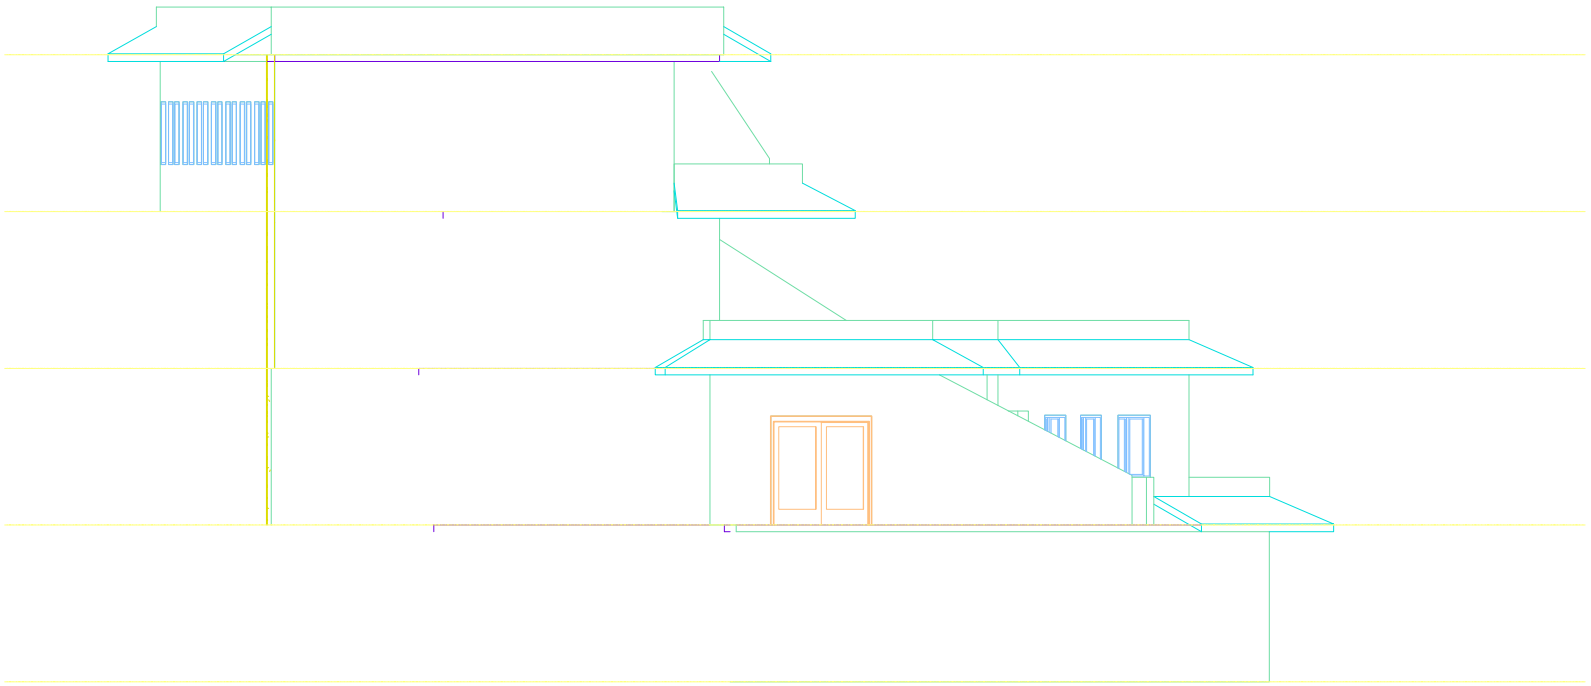

WEST ELEVATION

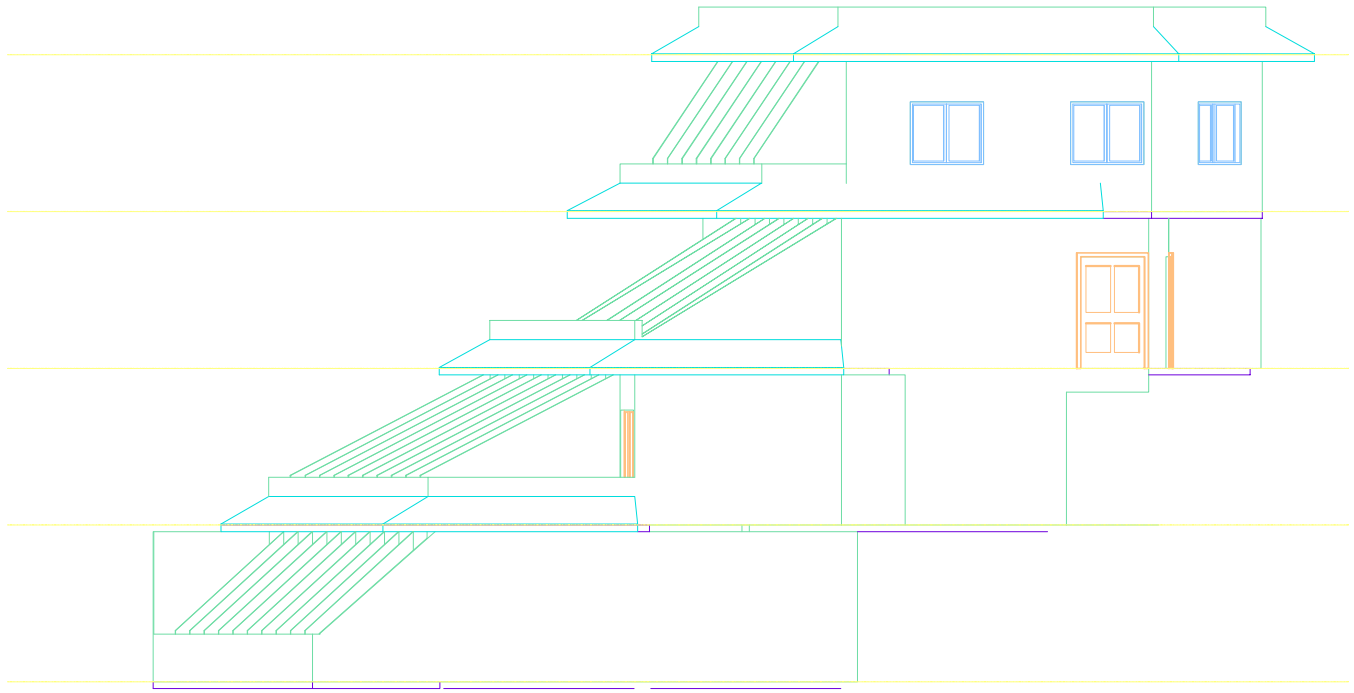

EAST ELEVATION

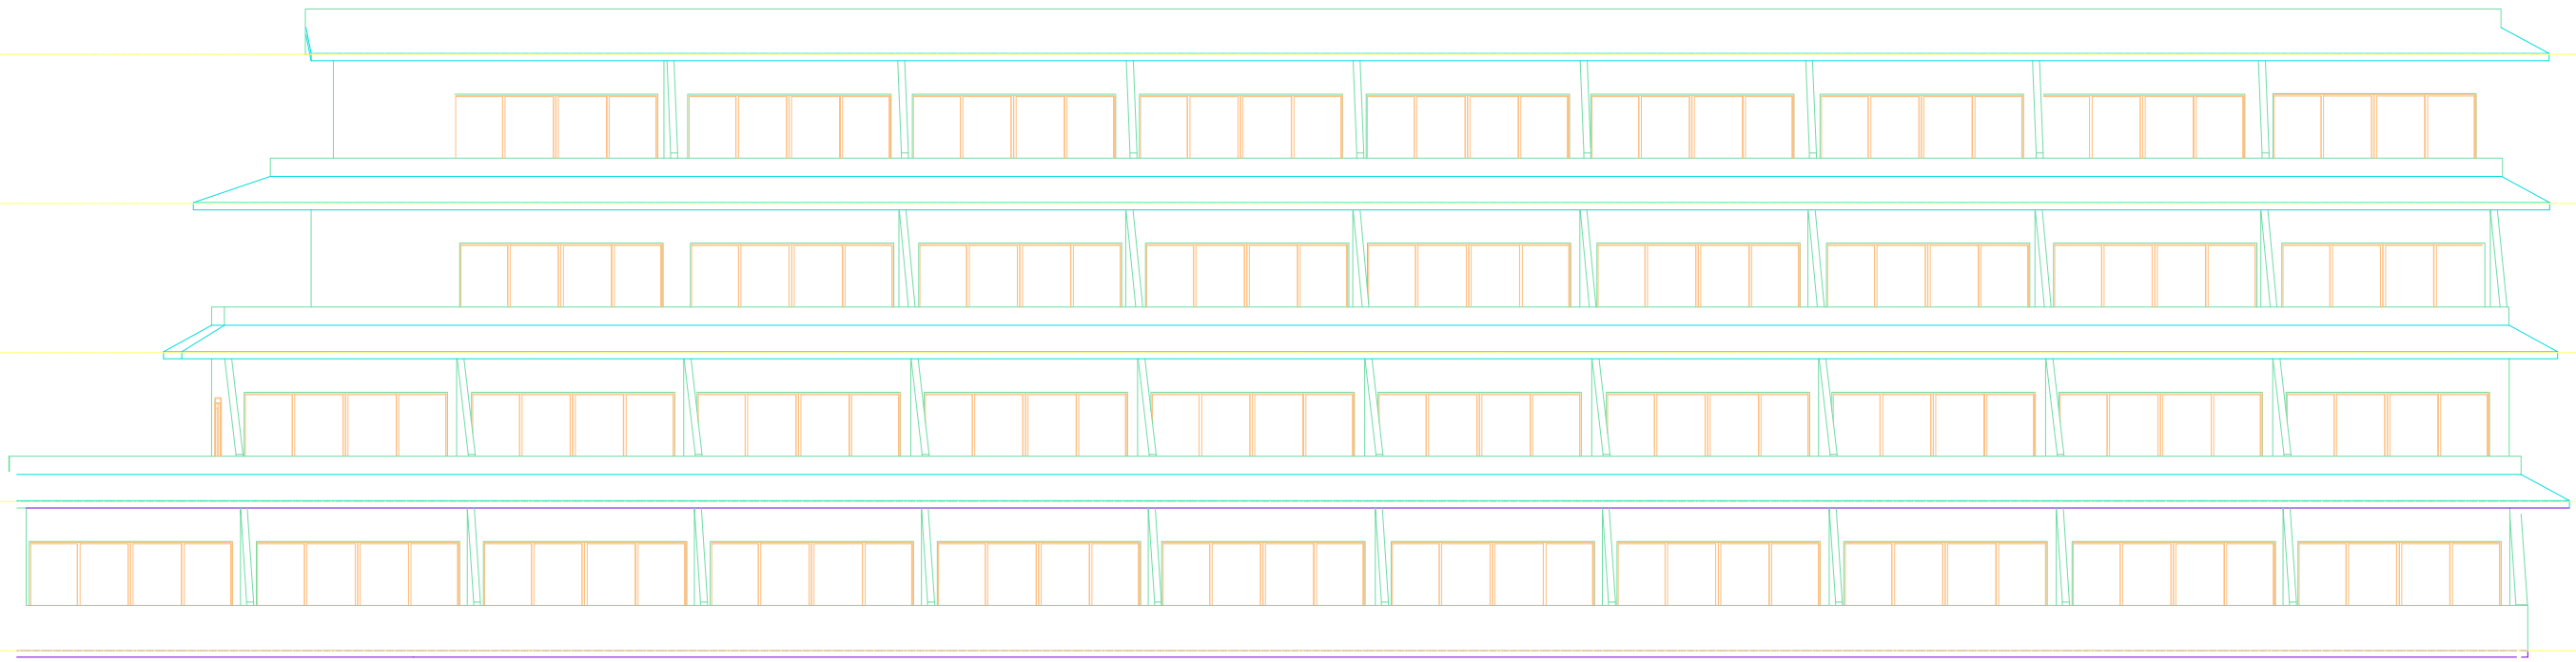

SOUTH ELEVATION